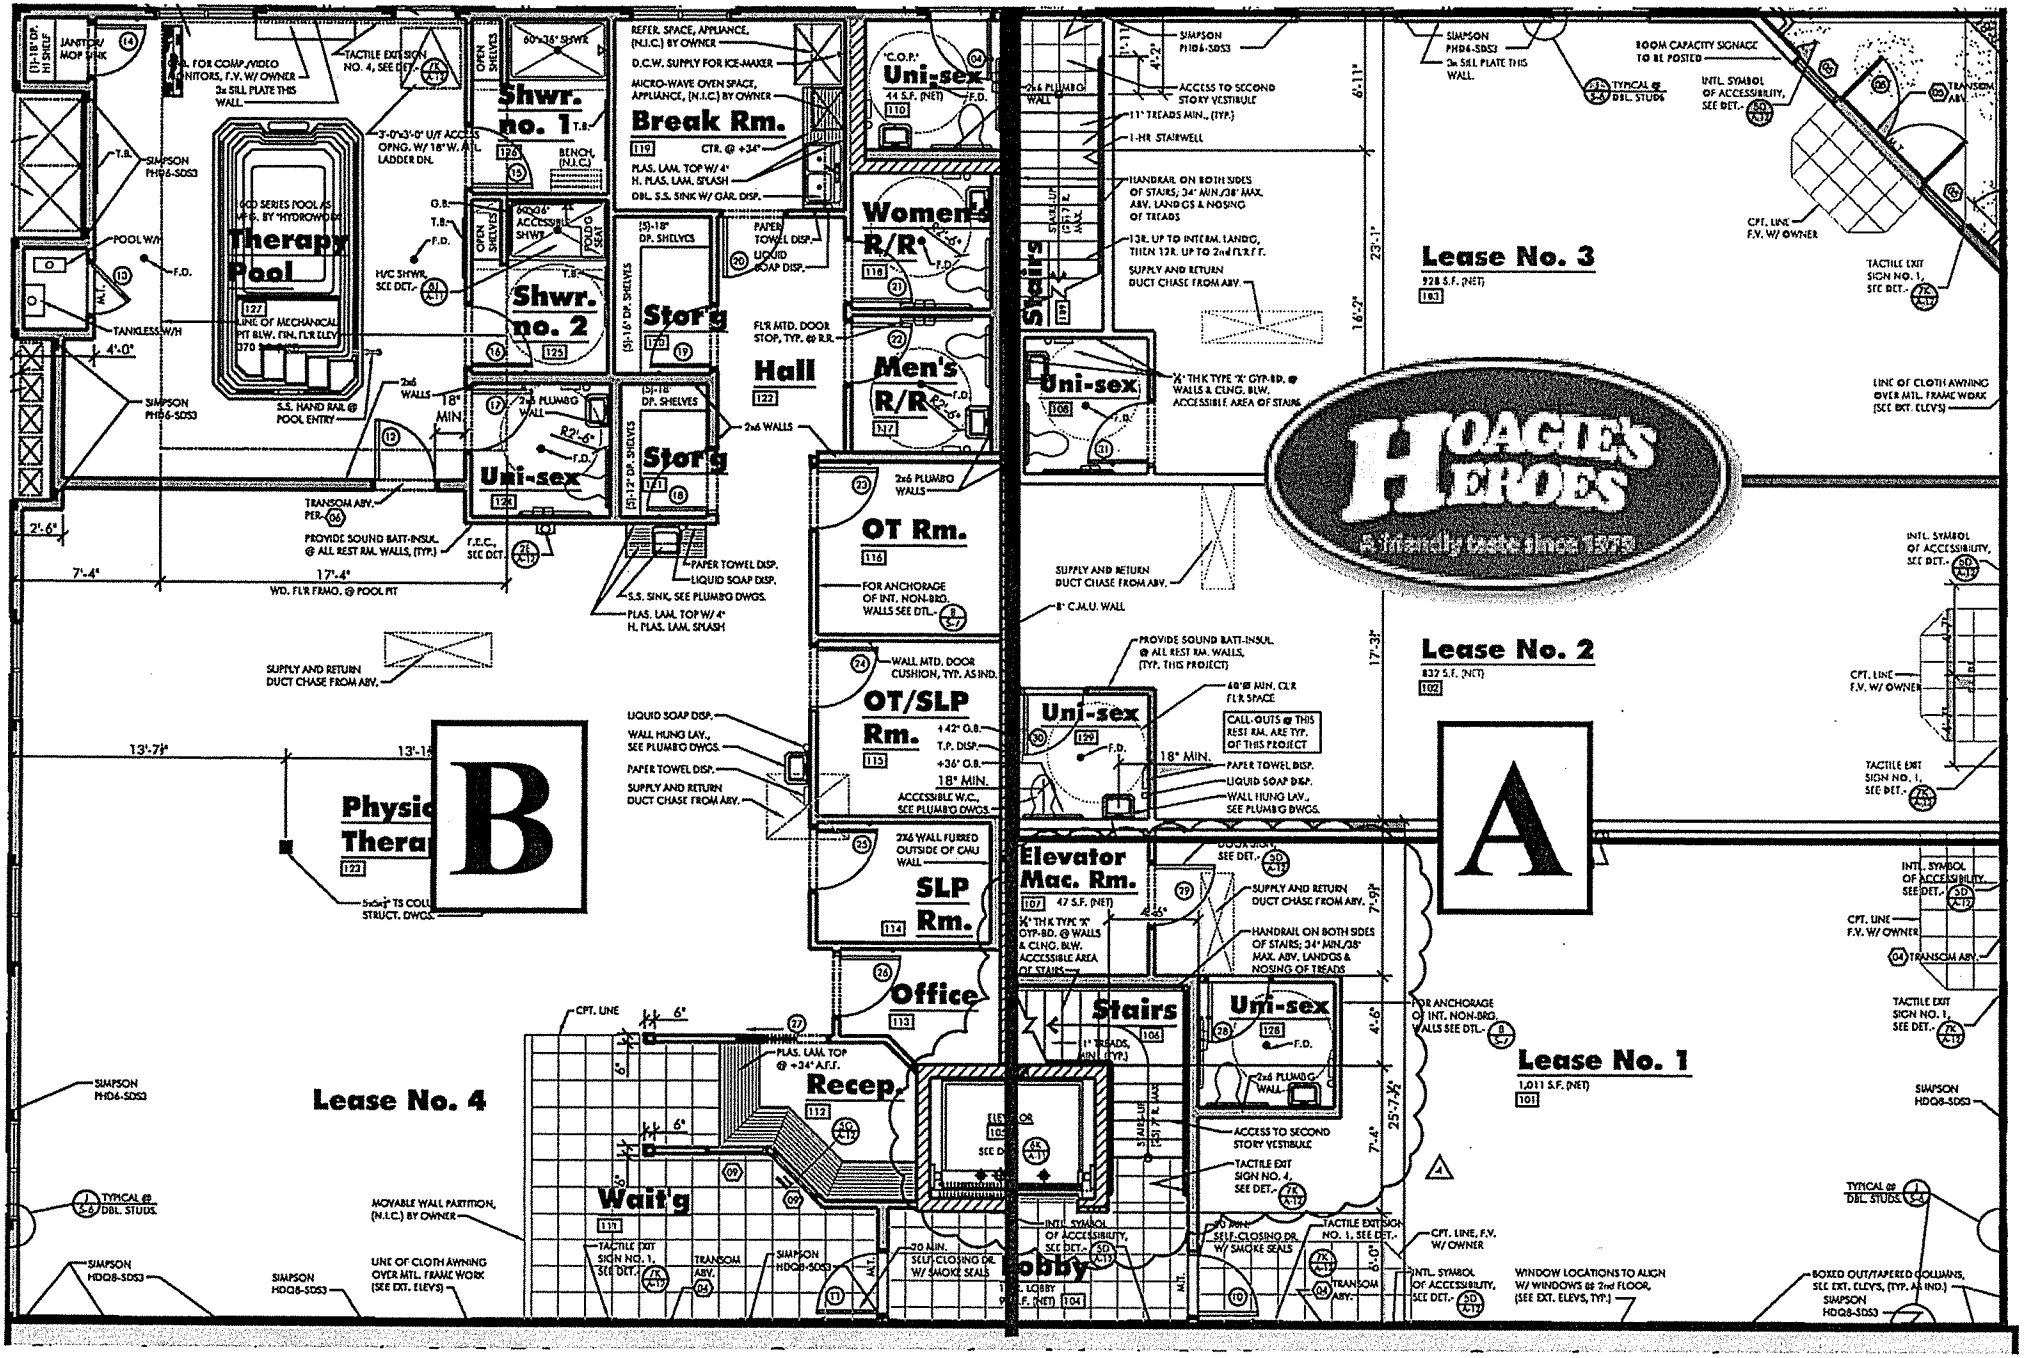

Therapy Pool
Shwr. no. 1
Shwr. no. 2
Break Rm.
Uni-sex
Women's R/R
Men's R/R
Stor'g
Hall
OT Rm.
OT/SLP Rm.
SLP Rm.
Office
Recep.
Wait'g
Lobby
Elevator Mac. Rm.
Stairs
Lease No. 1
Lease No. 2
Lease No. 3
Lease No. 4
Physic Thera
A
B
HOAGIE'S HEROES
A friendly taste since 1979

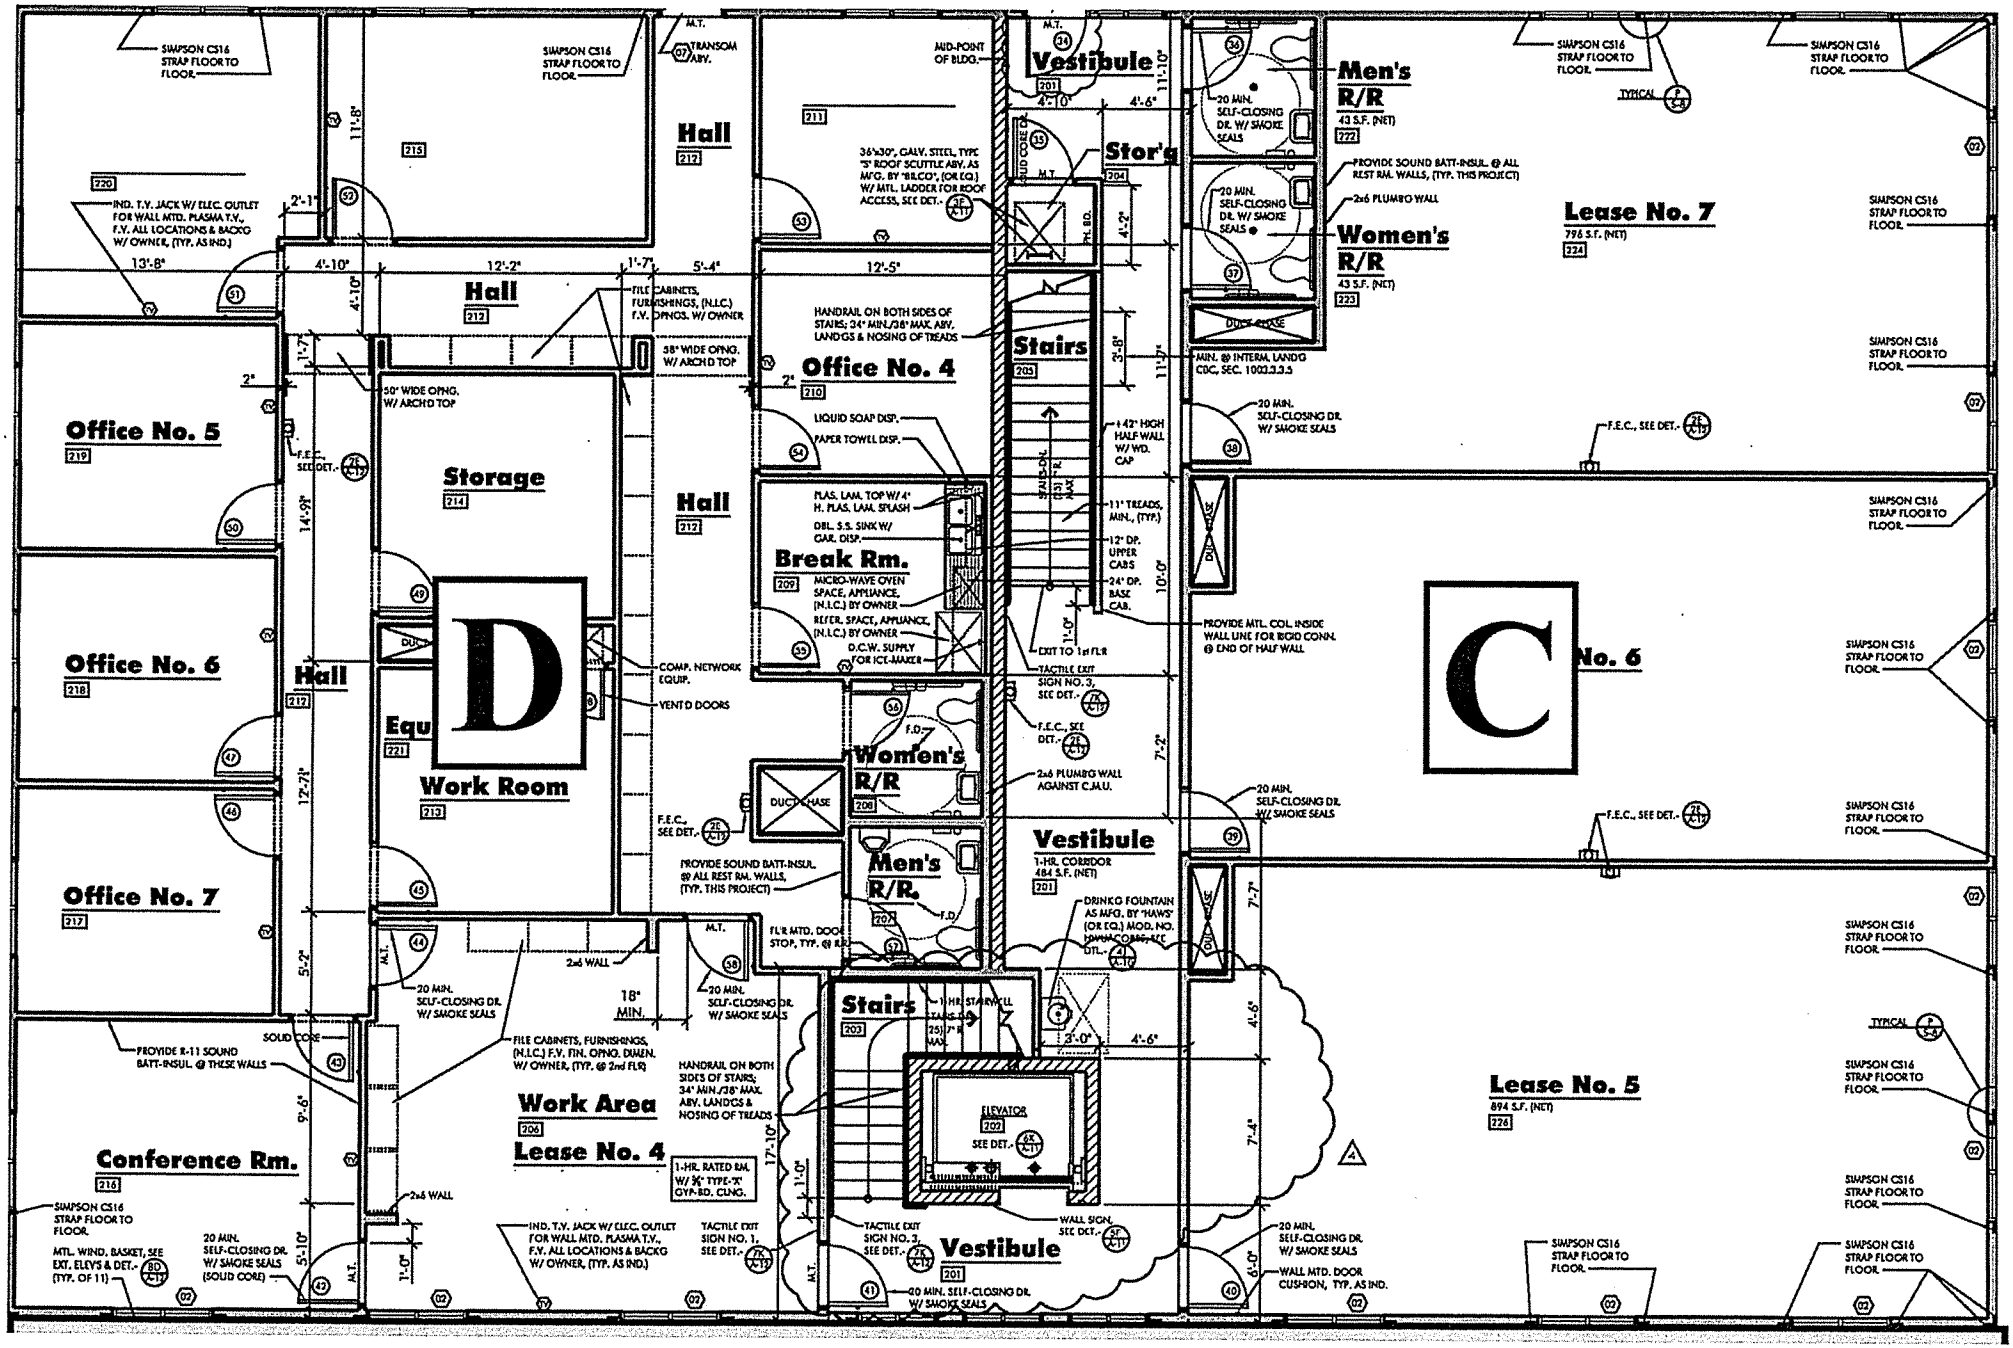

Office No. 5
219
Office No. 6
218
Office No. 7
217
Conference Rm.
216
Hall
212
Storage
214
Equ
221
Work Room
213
D
Hall
212
Hall
212
Hall
212
Work Area
206
Lease No. 4
Office No. 4
210
Break Rm.
209
Women's R/R
208
Men's R/R.
207
Stairs
203
Stairs
205
Vestibule
201
Vestibule
201
Vestibule
201
Stor'g
204
Men's R/R
43 S.F. (NET)
222
Women's R/R
43 S.F. (NET)
223
Lease No. 7
796 S.F. (NET)
224
C
No. 6
Lease No. 5
894 S.F. (NET)
226
ELEVATOR
202
SEE DET.
SIMPSON CS16 STRAP FLOOR TO FLOOR.
IND. T.V. JACK W/ ELEC. OUTLET FOR WALL MTD. PLASMA T.V., F.V. ALL LOCATIONS & BACKG W/ OWNER, (TYP. AS IND.)
FILE CABINETS, FURNISHINGS, (N.I.C.) F.V. OPNGS. W/ OWNER
50" WIDE OPNG. W/ ARCH'D TOP
58" WIDE OPNG. W/ ARCH'D TOP
COMP. NETWORK EQUIP.
VENT'D DOORS
HANDRAIL ON BOTH SIDES OF STAIRS; 34" MIN./38" MAX. ABV. LAND'GS & NOSING OF TREADS
LIQUID SOAP DISP.
PAPER TOWEL DISP.
PLAS. LAM. TOP W/ 4" H. PLAS. LAM. SPLASH
DBL. S.S. SINK W/ GAR. DISP.
MICRO-WAVE OVEN SPACE, APPLIANCE, (N.I.C.) BY OWNER
REFER. SPACE, APPLIANCE, (N.I.C.) BY OWNER
D.C.W. SUPPLY FOR ICE-MAKER
36"x30", GALV. STEEL, TYPE "S" ROOF SCUTTLE ABV. AS MFG. BY "BILCO", (OR EQ.) W/ MTL. LADDER FOR ROOF ACCESS, SEE DET.
MID-POINT OF BLDG.
PROVIDE SOUND BATT-INSUL. @ ALL REST RM. WALLS, (TYP. THIS PROJECT)
2x6 PLUMB'G WALL
2x6 PLUMB'G WALL AGAINST C.M.U.
PROVIDE MTL. COL. INSIDE WALL LINE FOR RIGID CONN. @ END OF HALF WALL
20 MIN. SELF-CLOSING DR. W/ SMOKE SEALS
MIN. @ INTERM. LAND'G CBC, SEC. 1003.3.3.5
DRINK'G FOUNTAIN AS MFG. BY "HAWS" (OR EQ.) MOD. NO. 10WM CORRS, SEE DTL.
FILE CABINETS, FURNISHINGS, (N.I.C.) F.V. FIN. OPNG. DIMEN. W/ OWNER, (TYP. @ 2nd FLR)
PROVIDE R-11 SOUND BATT-INSUL. @ THESE WALLS
SOLID CORE
2x6 WALL
1-HR. RATED RM. W/ 5/8" TYPE-"X" GYP-BD. CLNG.
TACTILE EXIT SIGN NO. 1, SEE DET.
TACTILE EXIT SIGN NO. 3, SEE DET.
WALL SIGN, SEE DET.
WALL MTD. DOOR CUSHION, TYP. AS IND.
MTL. WIND. BASKET, SEE EXT. ELEVS & DET. (TYP. OF 11)
20 MIN. SELF-CLOSING DR. W/ SMOKE SEALS (SOLID CORE)